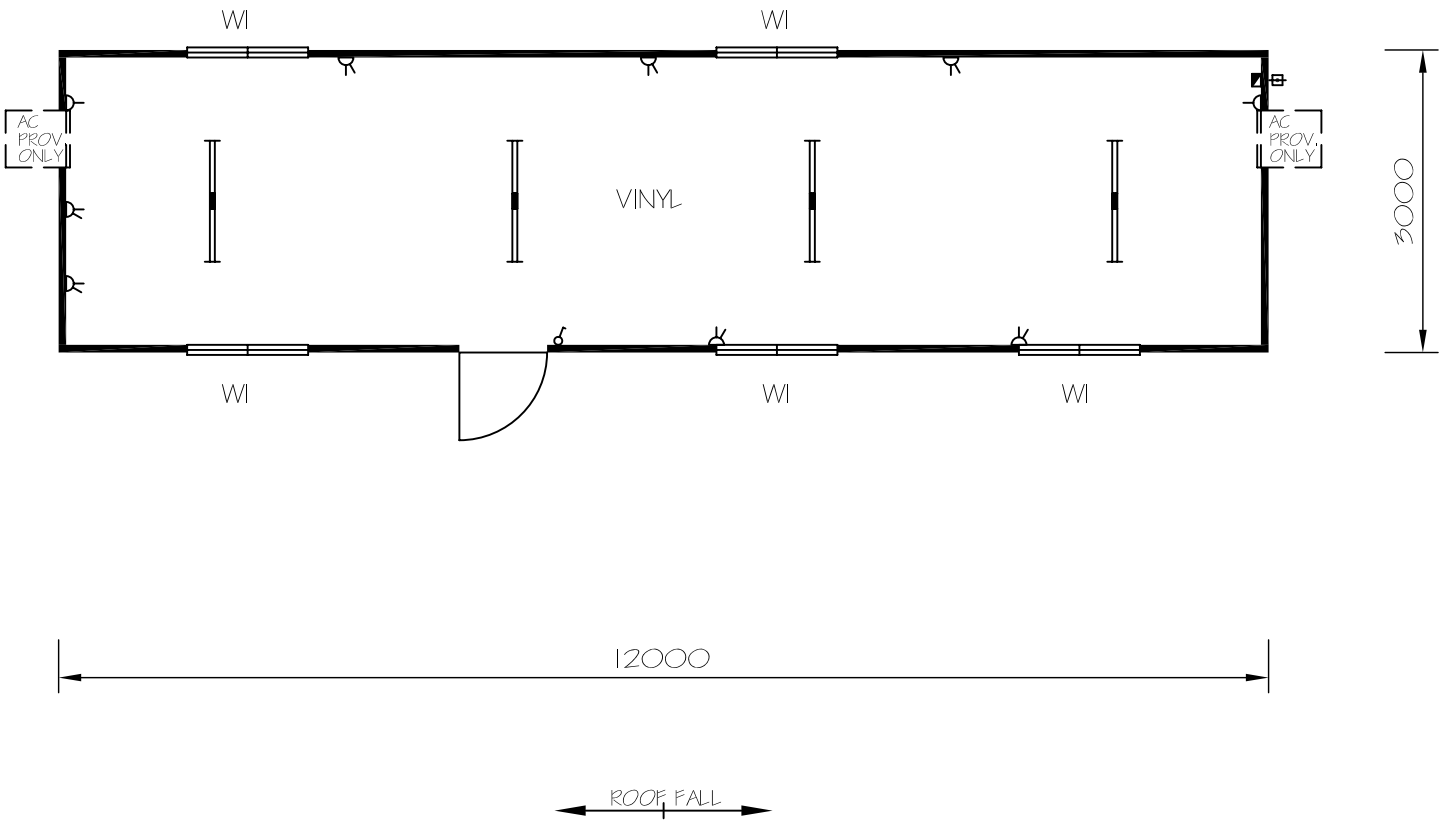

LEGEND:

- ELECTRICAL POINT OF ENTRY SWITCHBOARD + EARTH LEAKAGE
- LIGHTSWITCH
- DOUBLE GPO 10 amp
- SINGLE GPO 10 amp
- PROVISION ONLY FOR AIR CONDITIONER
- 2x36w FLUORESCENT LIGHT
- W1 1200 H x 1200 W WINDOW

WN 1203 - Multi Purpose Unit

EASTERN NOMAD Buildings

easternnomad.com.au

02 8811 6300

DIMENSIONS ARE IN MM
DO NOT SCALE FROM THIS DRAWING